CLEMENT
Steel Windows

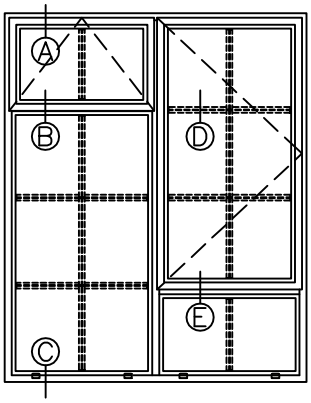

EB24 Section

Windows
UnEqual Leg
Site Double Glazed
with 24mm Units
(Having 'Clement G+s'
19mm Geo Bars)
Using Glasket,
Silicone & Alu'm Beads

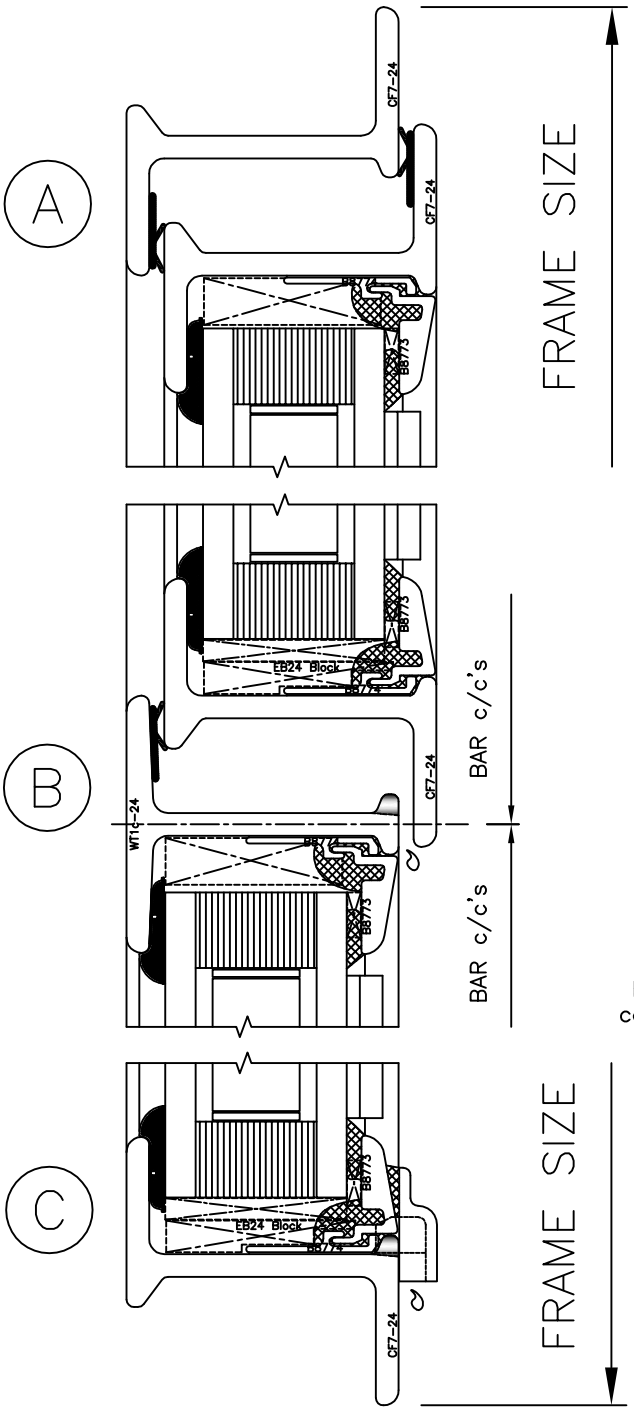

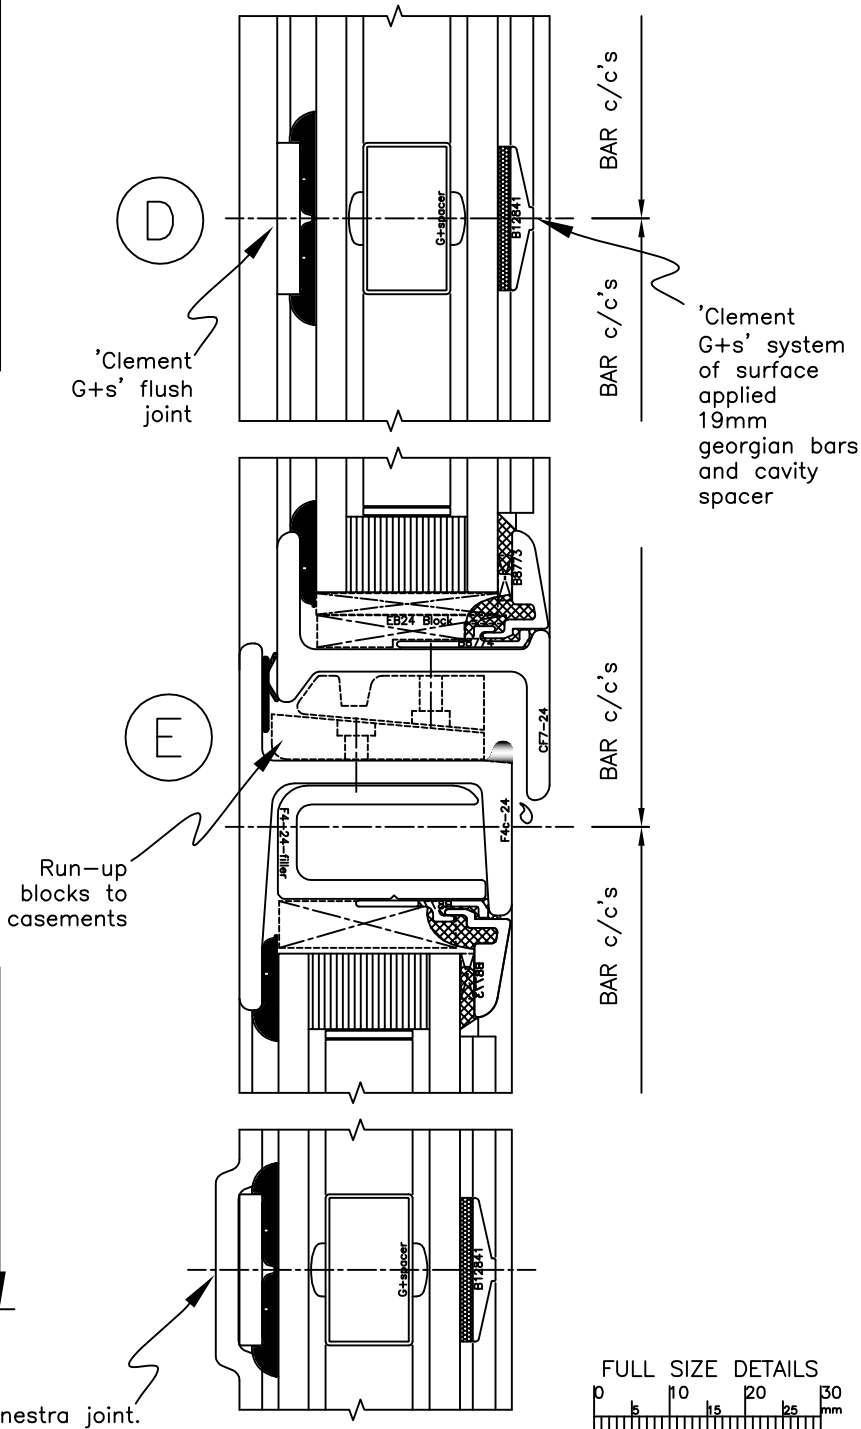

FULL SIZE DETAILS

0 5 10 15 20 25 30 mm

(31.4) Xh2

CSW B75G

September 2006

CLEMENT STEEL WINDOWS LTD
Clement House, Haslemere,
Surrey, GU27 1HR, U.K.
Tel: +44 (0)1428 643393
Fax: +44 (0)1428 644436
E-Mail: info@clementwg.co.uk
Internet: www.clementsteelwindows.com

Copyright Reserved 2006
CLEMENT STEEL WINDOWS LTD
This product is protected by the provisions of the Copyright, Design & Patents Act 1988
DETAILS SUBJECT TO CHANGE WITHOUT NOTICE